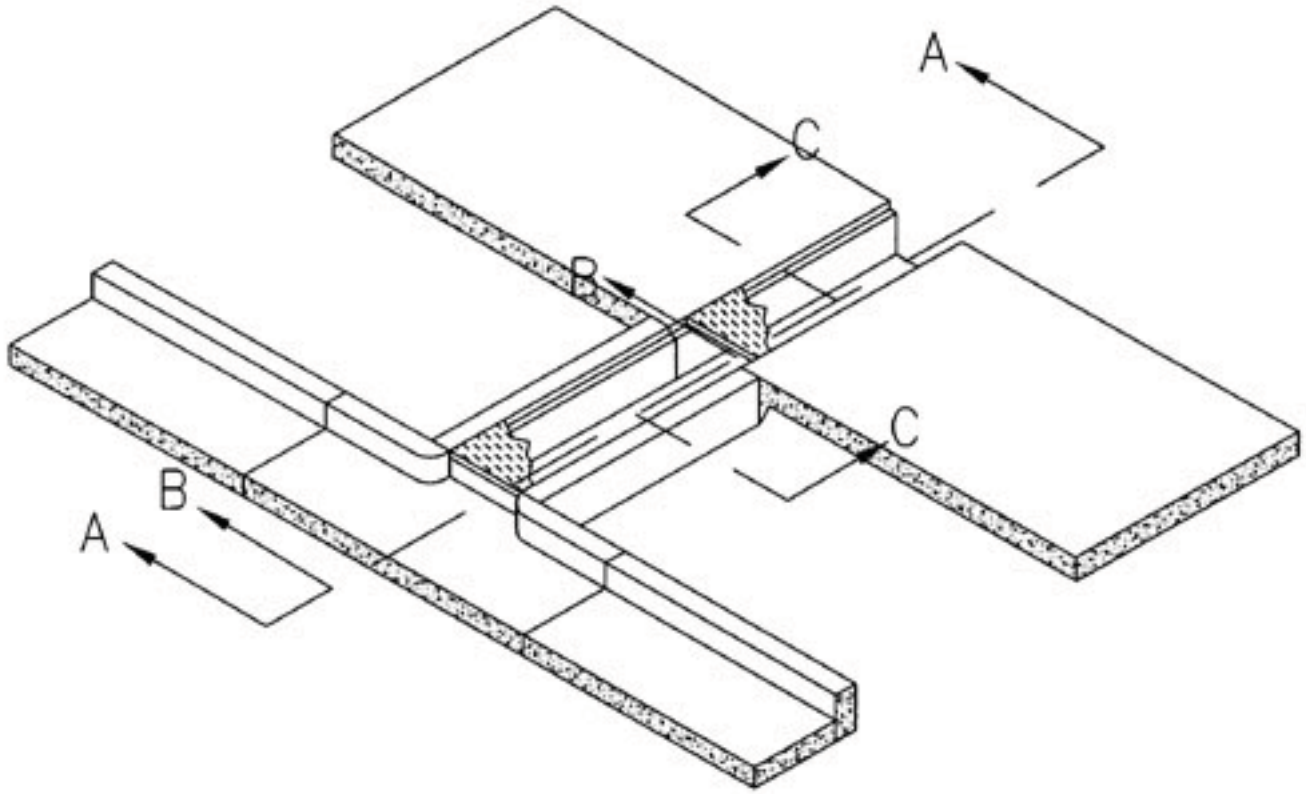

CHASE DRAIN

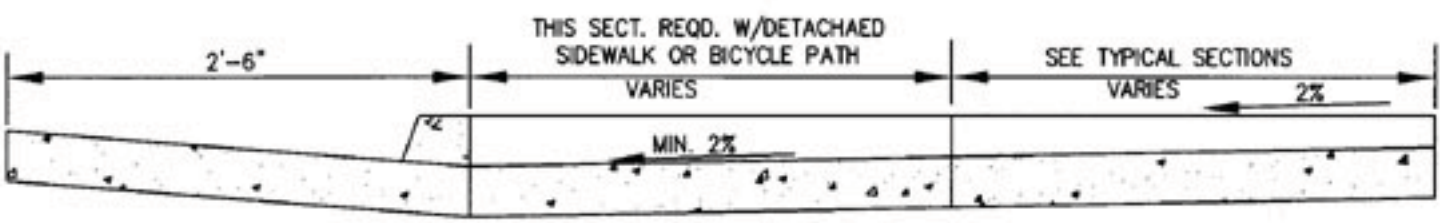

SECTION A-A

N.T.S.

Federal Heights	CITY OF FEDERAL HEIGHTS COLORADO ENGINEERING DEPT. 2380 W. 90TH AVE. 303.428.3526	STANDARDS DRAWING SIDEWALK CHASE DETAIL DATE: MARCH 2010	DRAWING # **2-6B**